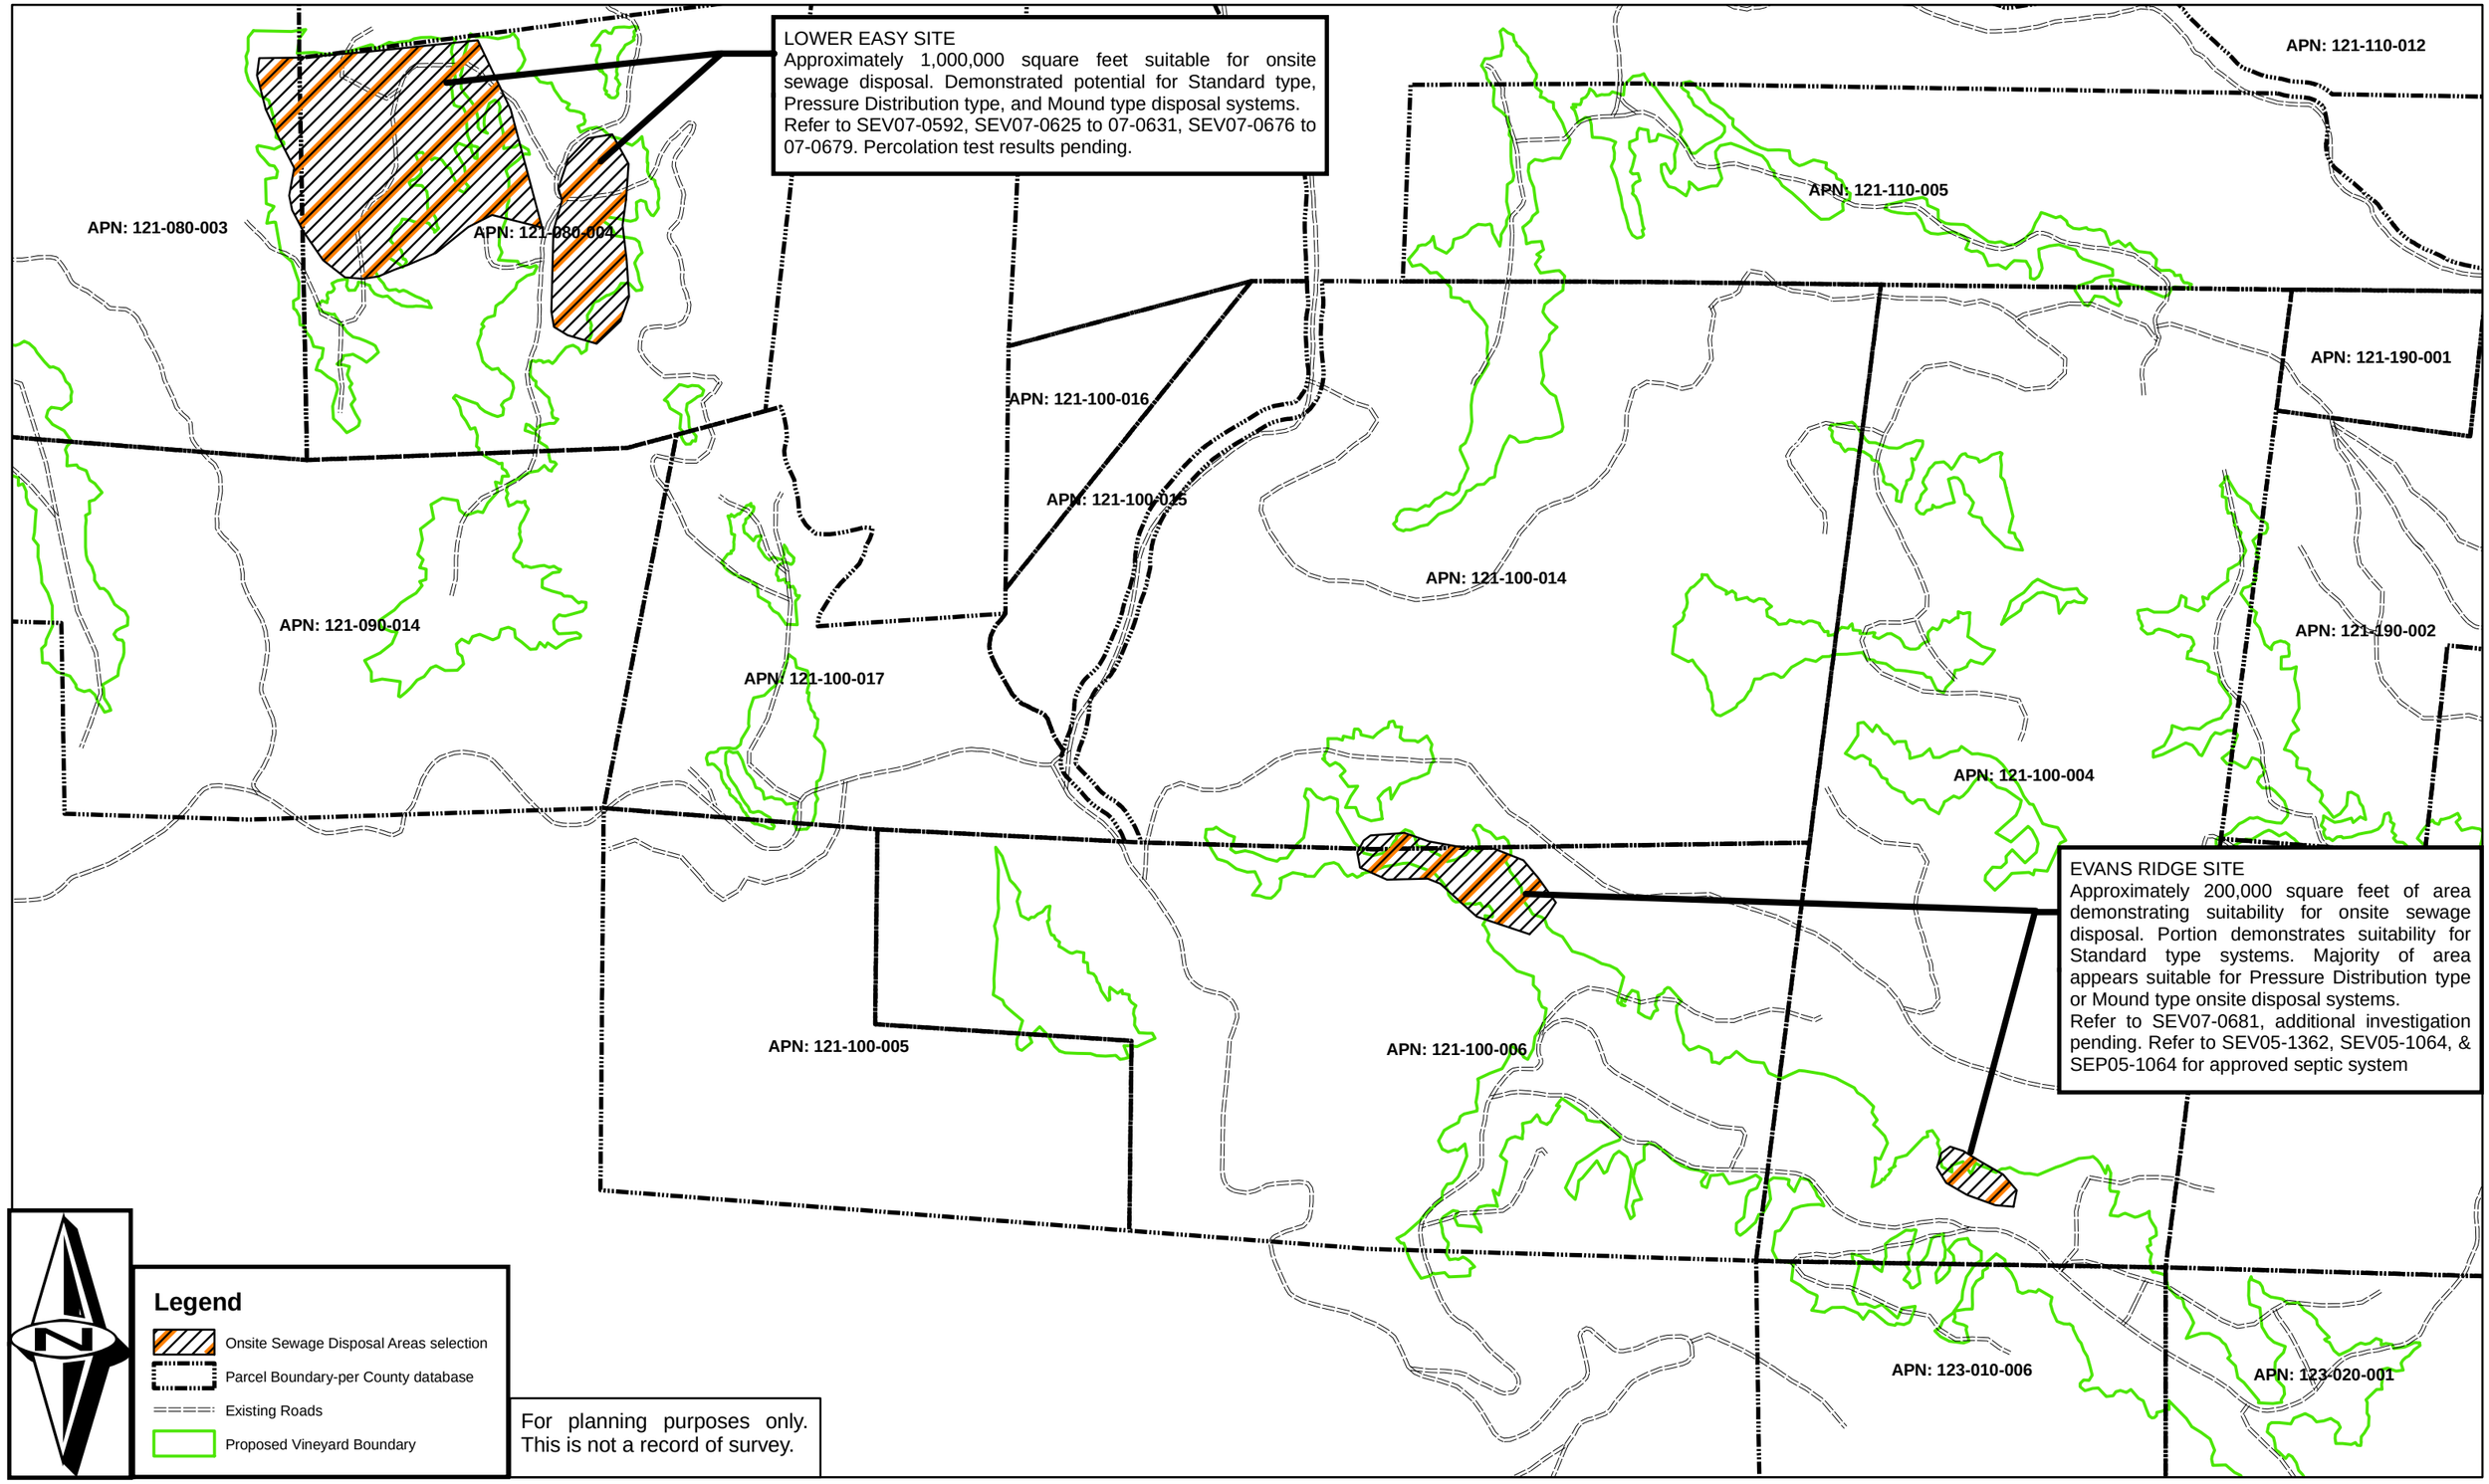

PRESERVATION RANCH
ONSITE SEWAGE DISPOSAL SITES
FOR FARMWORKER HOUSING

WINZLER & KELLY
CONSULTING ENGINEERS
495 TESCONI CIRCLE
SANTA ROSA, CA 95401
707.523.1010